Attachment 1

Thorncliffe Branch Facility
(48 Thorncliffe Park Drive)

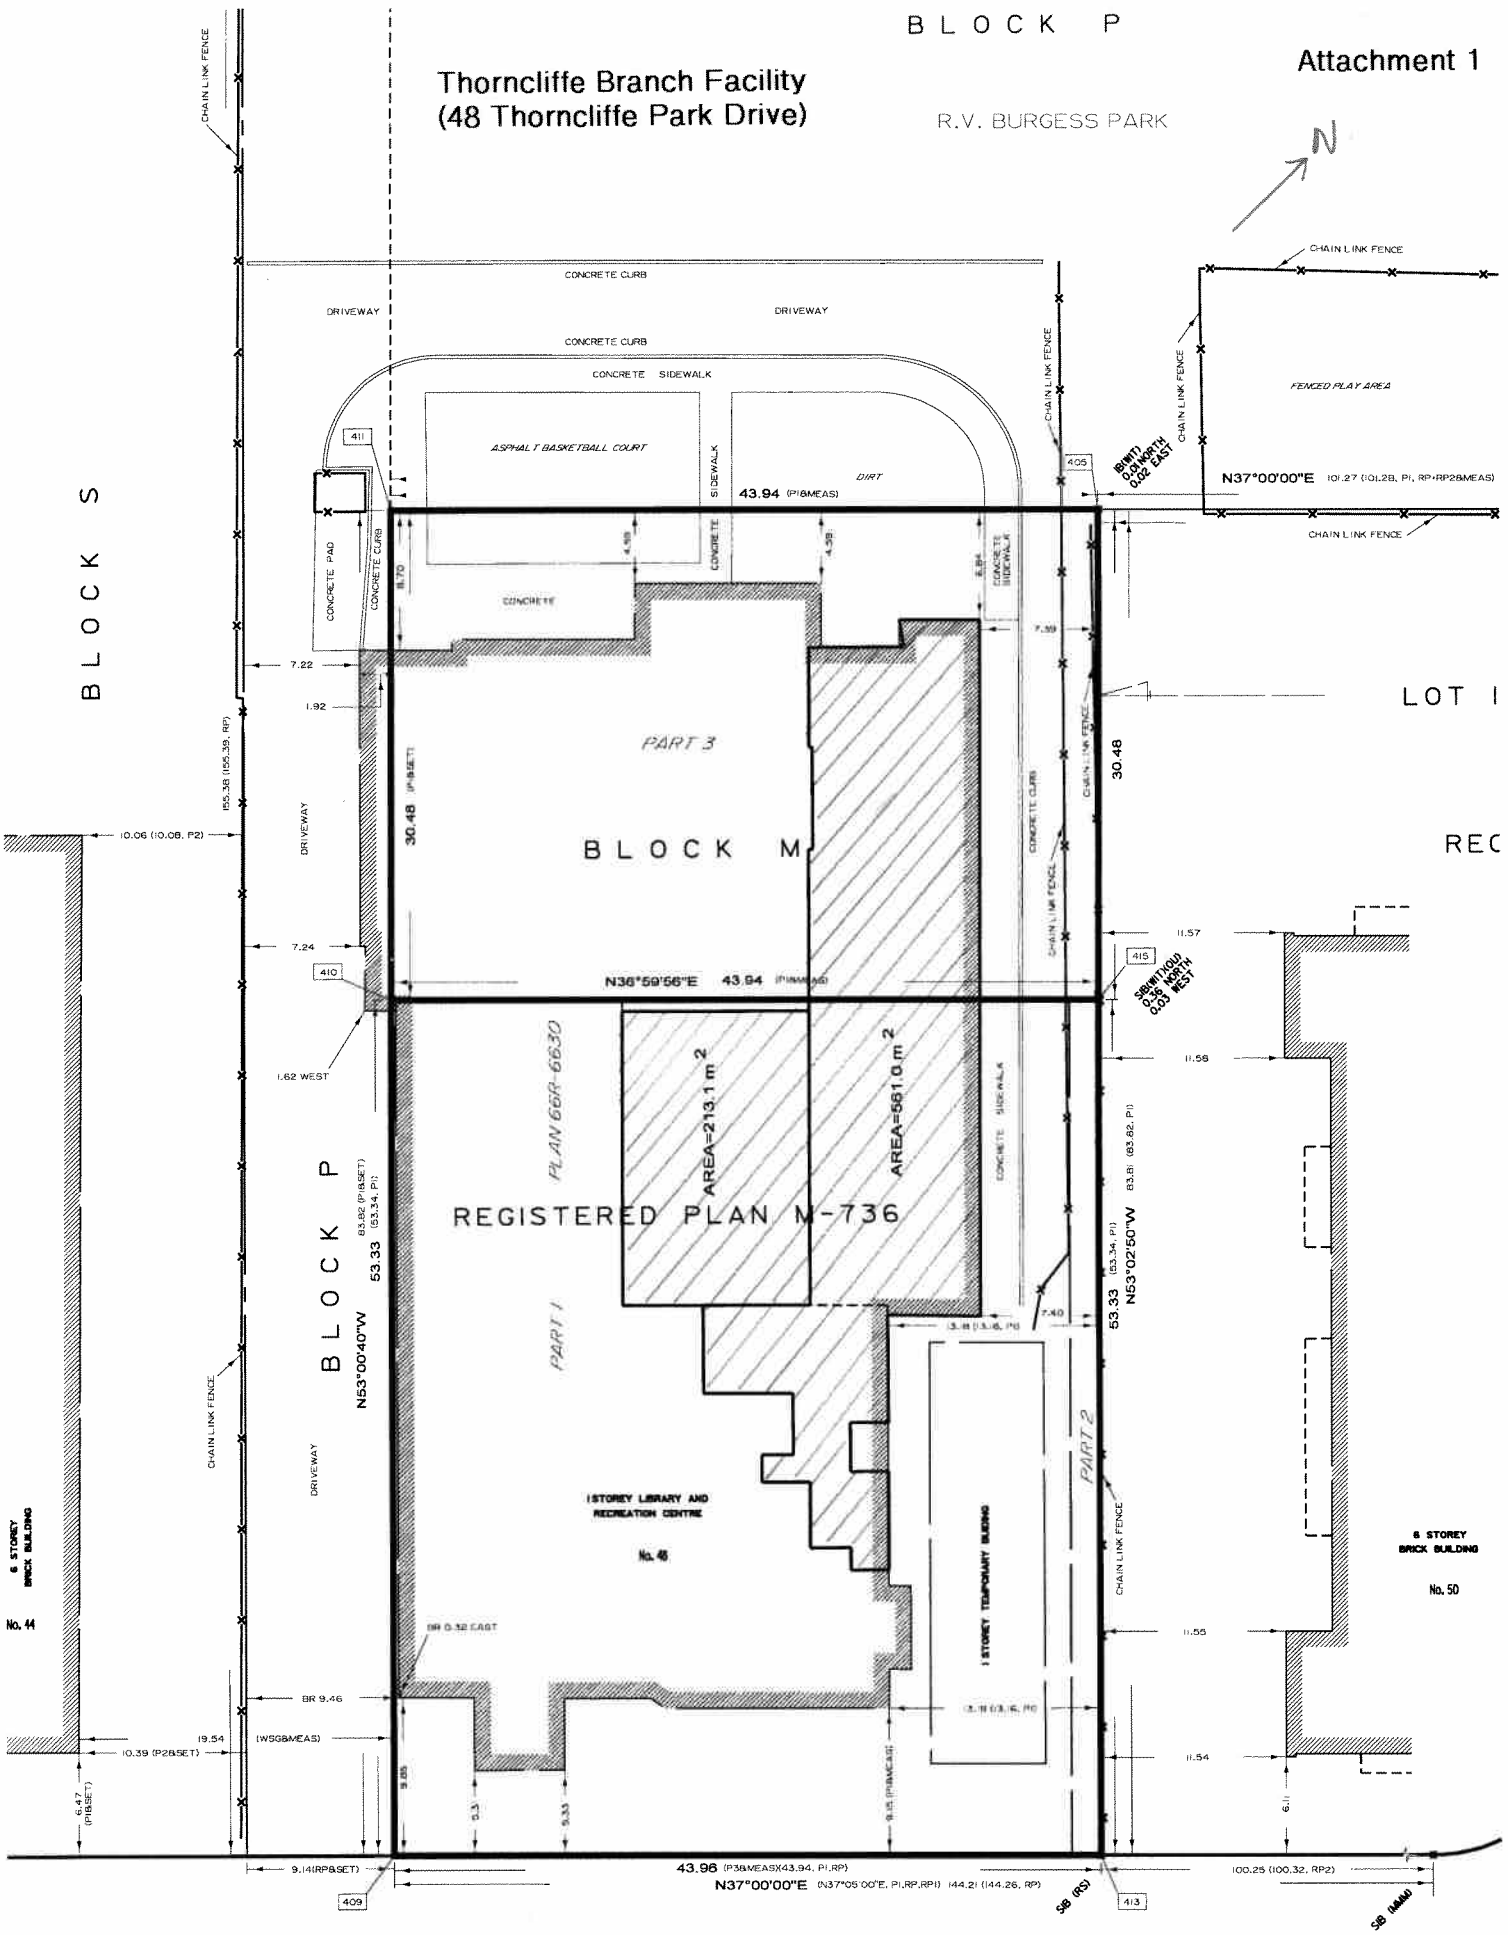

THORNCLIFFE PARK DRIVE